


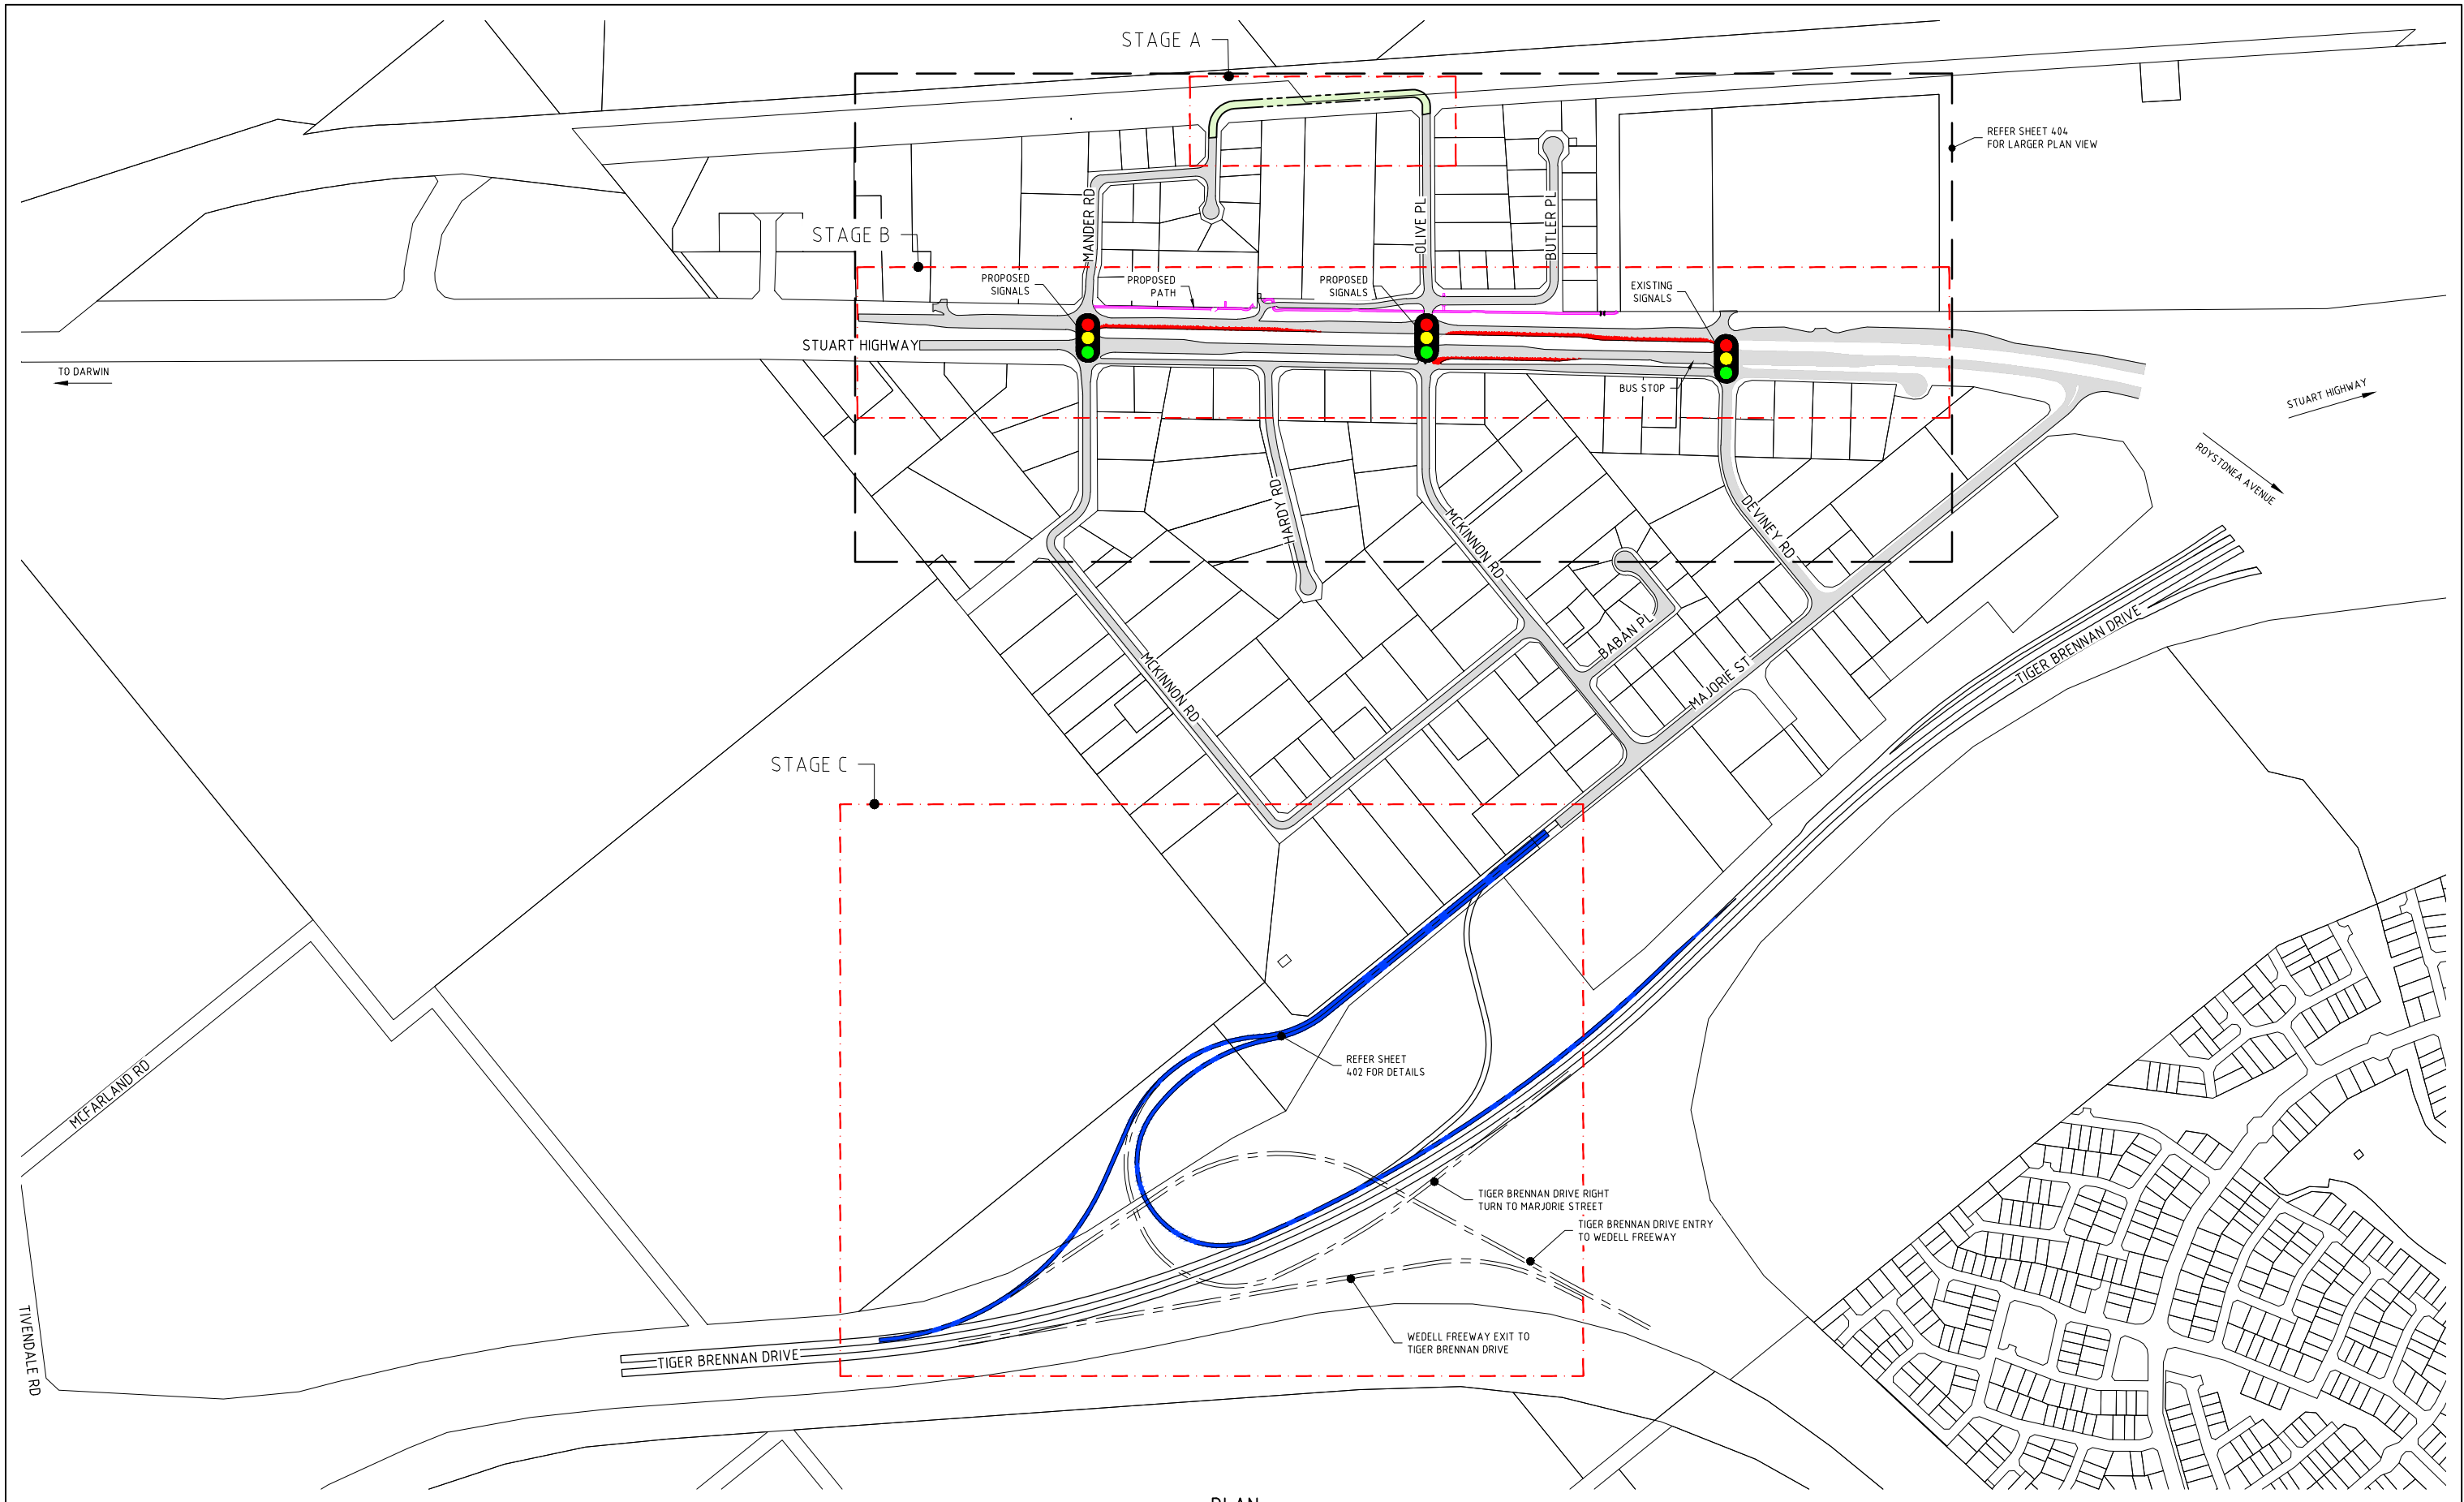

REV	AMENDMENT / REASON FOR ISSUE	DATE	DES.	DWN.	DWGCHK.	VERIFIED	APPROVED
B	ISSUED FOR INFORMATION	26.08.20	KF	OR			BAS
A	ISSUED FOR INFORMATION	23.04.20	KF	KF			BAS

PUBLIC UTILITIES:
THE SERVICES SHOWN ARE DERIVED FROM PLANS OBTAINED FROM THE RELEVANT SERVICE AUTHORITIES. IT IS THE RESPONSIBILITY OF THE CONTRACTOR TO ARRANGE WITH THE RELEVANT SERVICE AUTHORITIES FOR CONFIRMATION OF SERVICES AND THEIR LOCATION BEFORE EXCAVATION WORK COMMENCES.



SHEET SIZE	A1
SCALE:	AS SHOWN
ORIGINAL SURVEY BY	N/A
SURVEY DATE:	
COORDS & DATUM	COORDS TO (MGA94 ZONE52)
ALL LEVELS TO A.H.D.	

PRELIMINARY			
DEPARTMENT OF INFRASTRUCTURE, PLANNING & LOGISTICS			
STUART HIGHWAY INDUSTRIAL PRECINCT ACCESS			
PROPOSED WORKS			
FILENAME:	20161223_401-404 - ALIGNMENTS.DWG	JOB NUMBER	20161223
		SHEET NUMBER	401
		REVISION	B